NOTE:
1. SEE DWG. NO. 10-XXX-01 AND 30-XXX-01 FOR CONNECTION SCHEDULES OF OPENINGS.

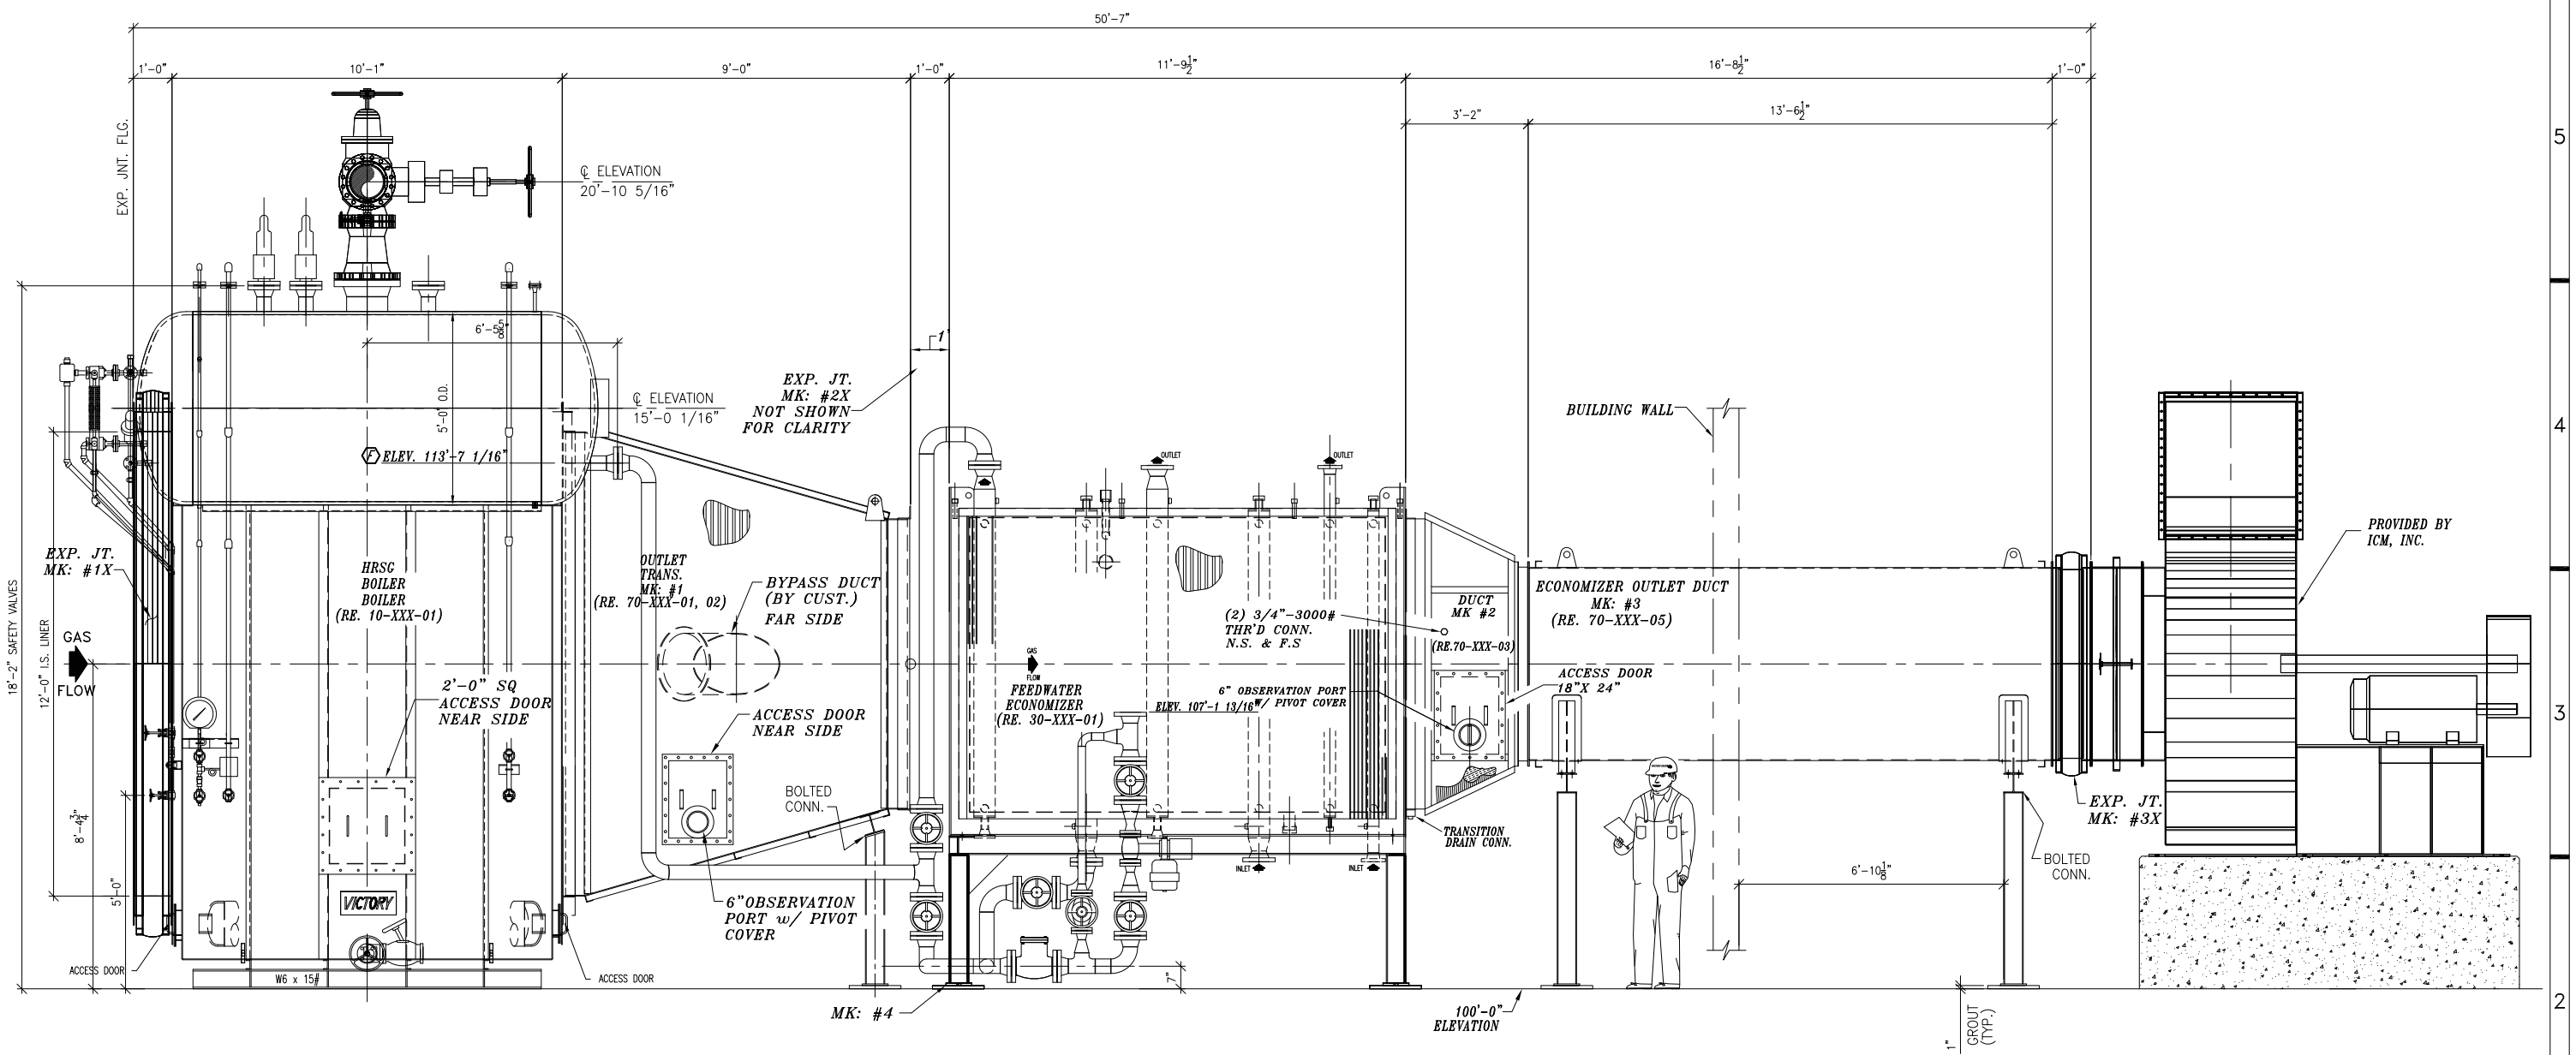

SIDE ELEVATION

THIS DESIGN OR DRAWING IS NOT SOLD AND IS SUBJECT TO RECALL. REPRODUCTION OR COPYING RIGHTS ARE RESERVED SOLELY TO VICTORY ENERGY OPERATIONS, L.L.C. THE DRAWING HAS BEEN DELIVERED AND RECEIVED ON THE EXPRESSED CONDITIONS THAT IT IS NOT USED IN ANY WAY AGAINST THE INTERESTS AND BENEFITS OF VICTORY ENERGY OPERATIONS, L.L.C., AND THAT THIS DRAWING AND ALL COPIES OF IT WILL BE RETURNED TO VICTORY ENERGY OPERATIONS, L.L.C. IMMEDIATELY UPON DEMAND, AND THAT ALL INFORMATION DISCLOSED BY THIS DRAWING TO THE HOLDER SHALL BE HELD IN CONFIDENCE.

rev.	by	date	chk'd	date	description
6					
5					
4					
3	RN	8/29/07	CL	8/29/07	REVISED PIPE ELEVATIONS
2	SR	11/18/06	CL	11/18/06	CHANGED DRAWING NUMBER
1	SR	11/16/06	CL	11/16/06	ADDED L.H. TO TITLE BLOCK

VICTORY ENERGY
10701 E. 126th St. North, Collinsville, OK 74021
PH: 918-274-0023 FAX: 918-274-0059

cust/proj.#: STD 40 HRSG SYSTEM (L.H.) W/ L.H. ECONOMIZER

title: HRSG / EQUIPMENT SIDE ELEVATION

by: SR	chk'd: CL	aprv'd:	scale:	dwg. no:	rev:
date: 11/22/03	date: 8/29/07	date:	1/2" = 1'	00-040-02	3